REG	STATE	PROJECT	SHEET NO.	TOTAL SHEETS
3	D.C.	STP – 1116 (27)	105	206

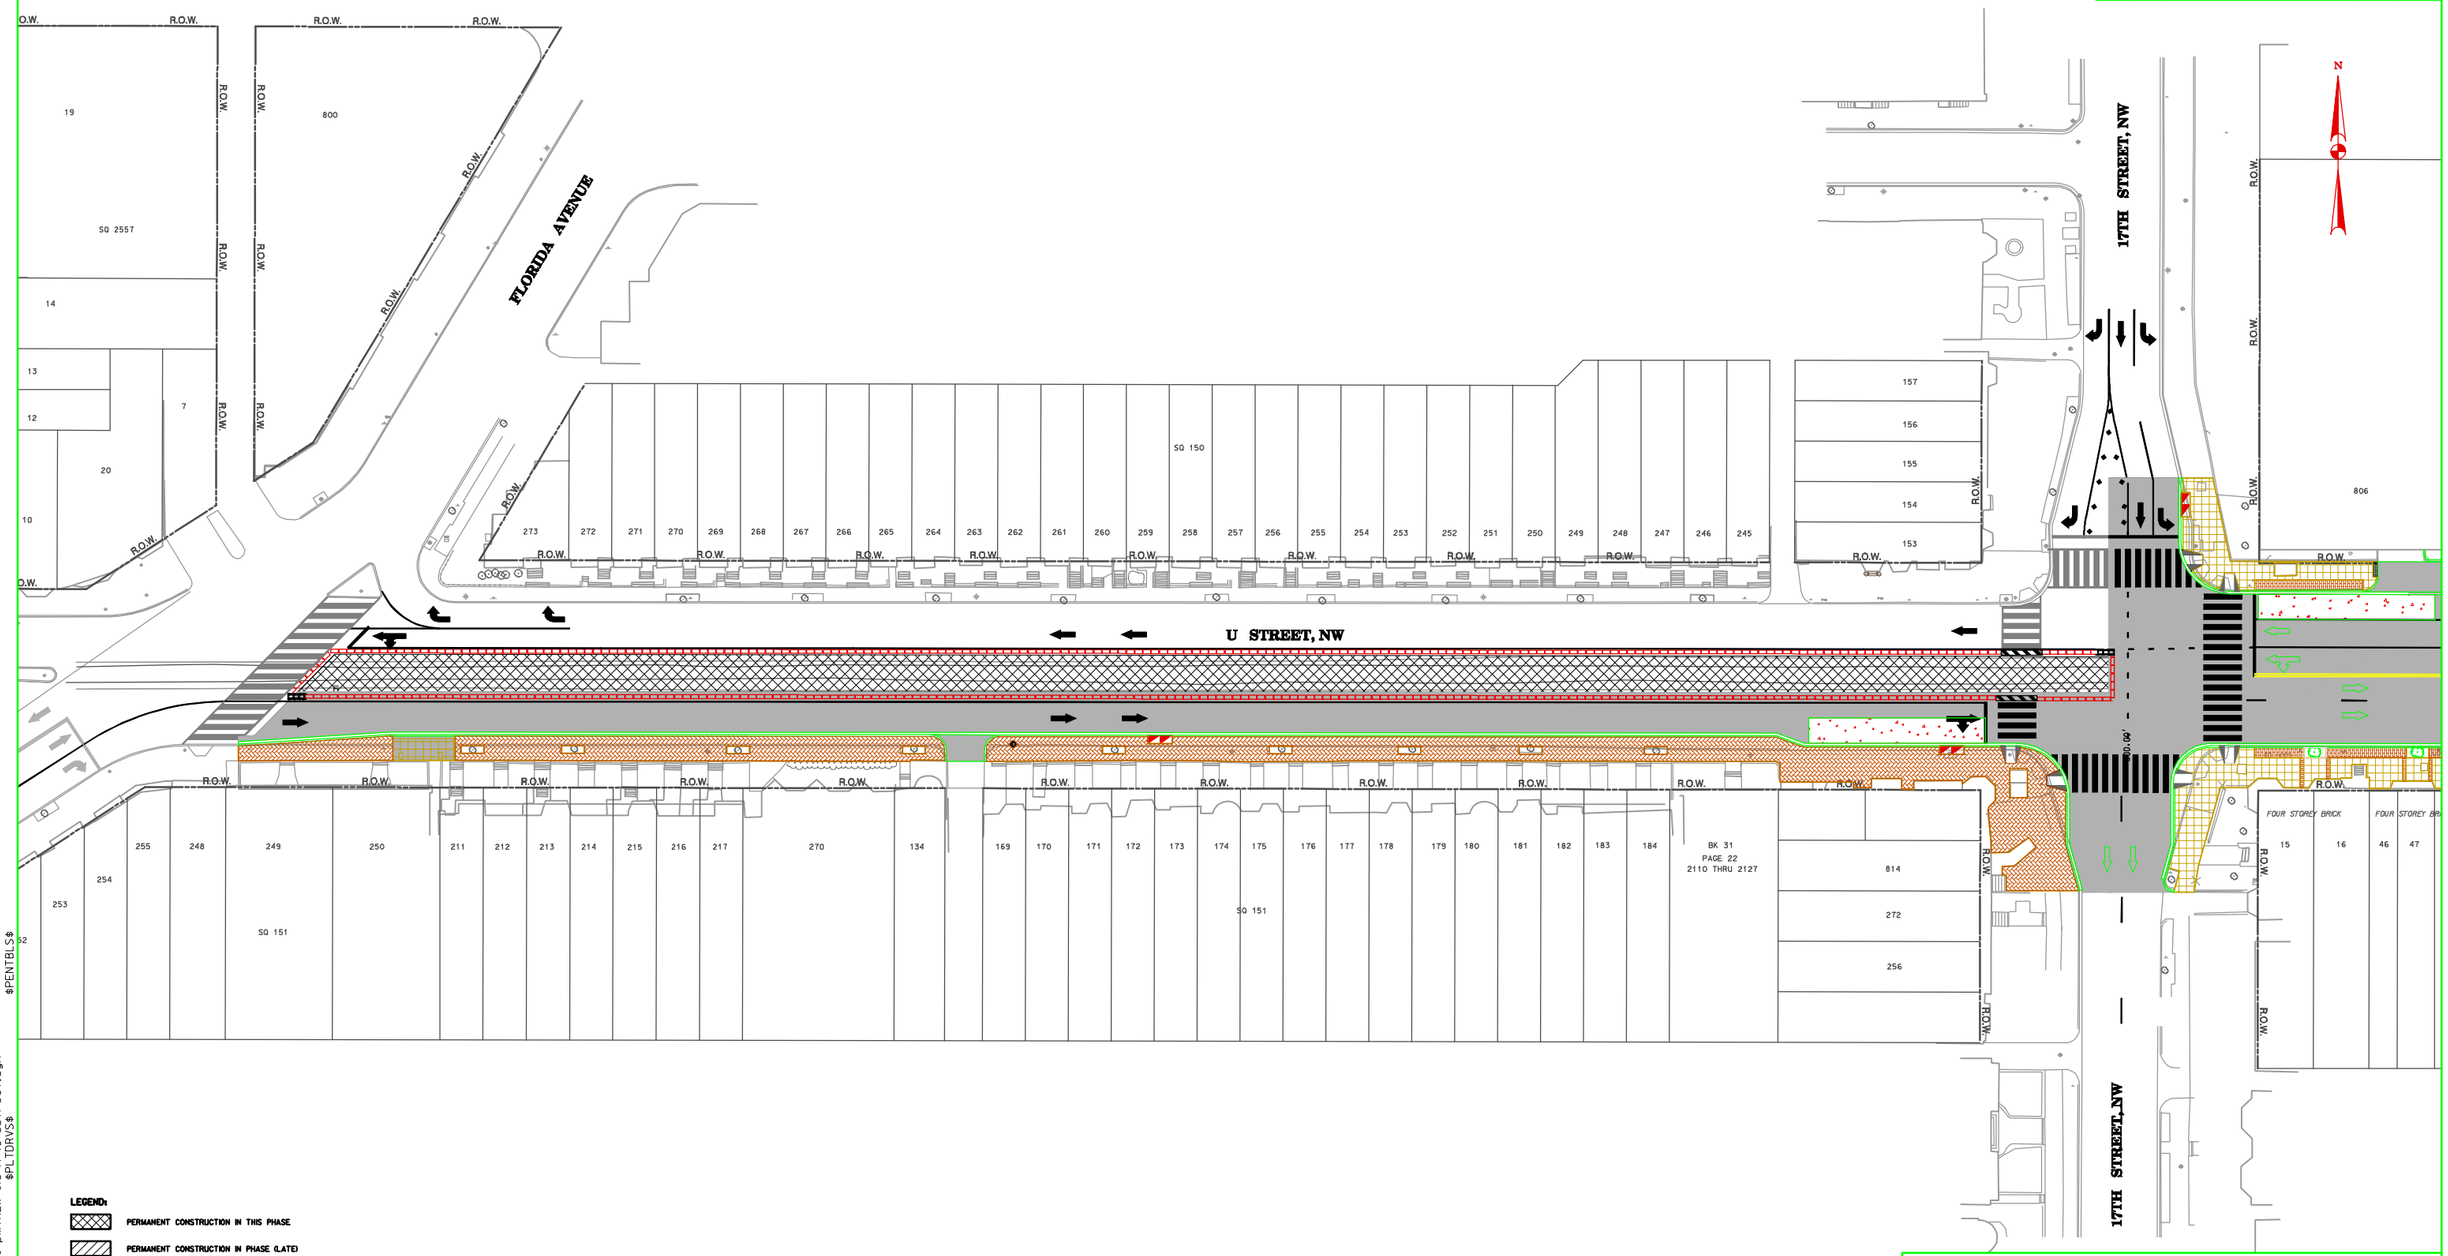

LEGEND:

- PERMANENT CONSTRUCTION IN THIS PHASE
- PERMANENT CONSTRUCTION IN PHASE (LATE)
- PERMANENT CONSTRUCTION COMPLETED IN PREVIOUS PHASE
- PORTABLE PCC TRAFFIC BARRIERS
- FLAGGER
- TYPE III BARRICADES
- TRAFFIC DRUMS
- CONSTRUCTION ZONE ATTENUATOR
- TRAFFIC FLOW ARROW
- SIGN LOCATION SYMBOL
- SEQ. ARROW BOARD

GRAPHIC SCALE

30 20 10 0 30 60

1" = 30'-0" HORIZ.

LDCA
Legion Design / Campbell & Associates
Consulting Engineers • Washington, D.C.

NO.	DESCRIPTION	NAME	DATE

REVISIONS

D.C. DEPARTMENT OF TRANSPORTATION
INFRASTRUCTURE PROJECT MANAGEMENT ADMINISTRATION
PROJECT MANAGEMENT DIVISION

RESURFACING / REHABILITATION
OF U STREET, N.W.
FLORIDA AVENUE TO 9TH STREET

MAINTENANCE OF TRAFFIC PLANS

17TH STREET TO 18TH STREET

PROJECT ENG. RMJ
DESIGNED BY RMJ /MLC
CHECKED BY MRM /KF /JDC
DRAWN BY RMJ /GUL /GSS
PROJECT MGR. MRM

DIVISION CHIEF

DATE
FILE

SHEET 105 OF 206